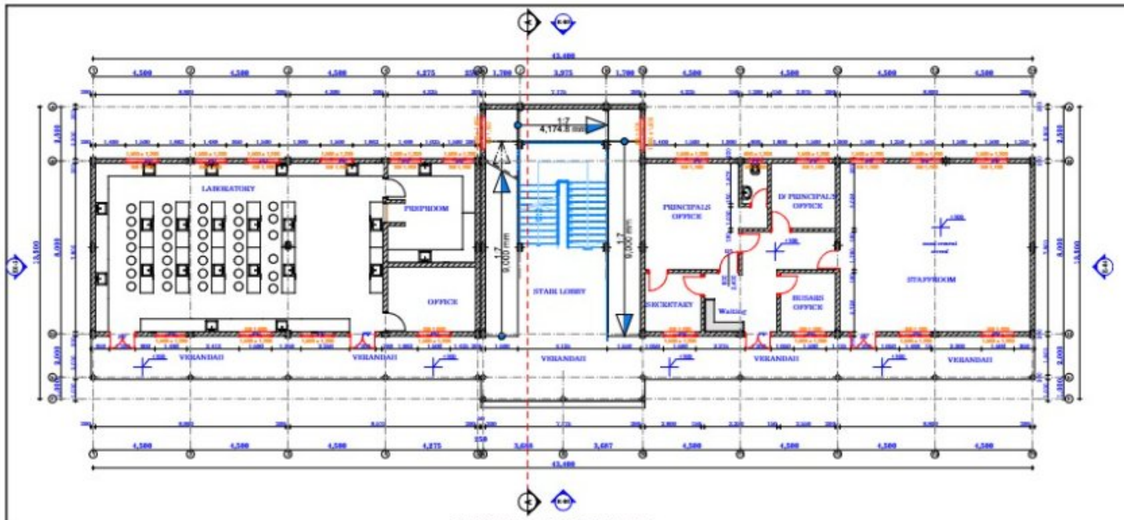

GROUND FLOOR PLAN
scale 1:100

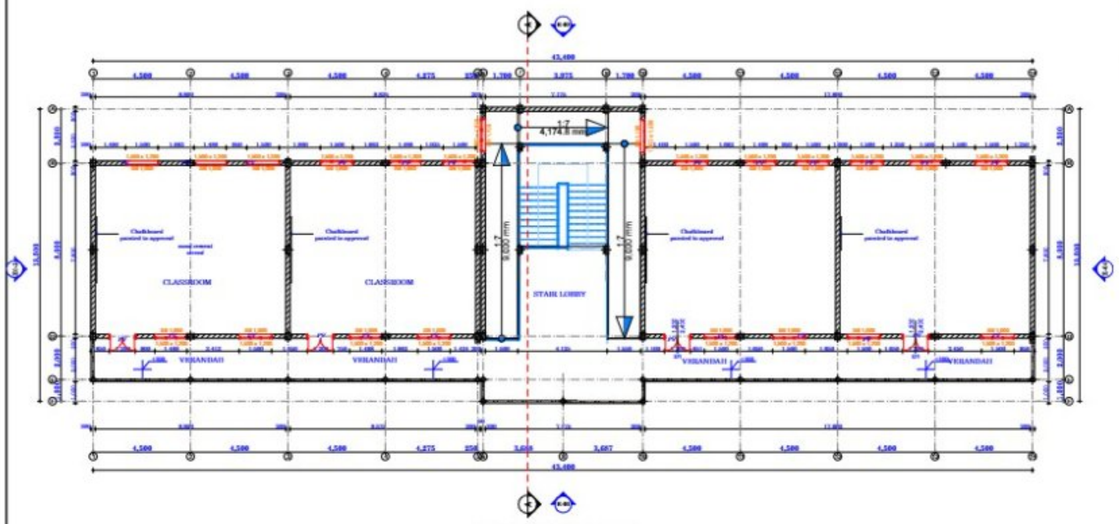

FIRST FLOOR PLAN
scale 1:100

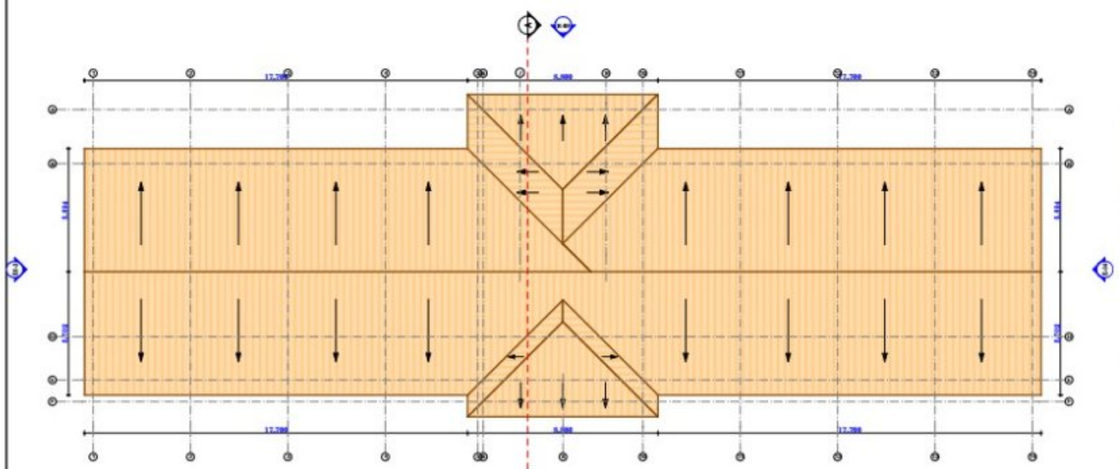

ROOF PLAN
scale 1:100

ELEVATION (01)
scale 1:100

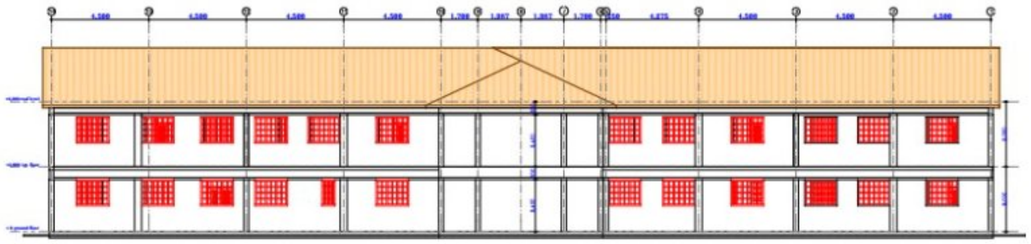

ELEVATION (03)
scale 1:100

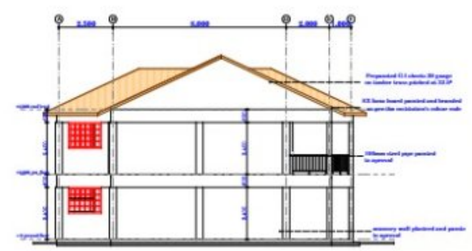

ELEVATION (02)
scale 1:100

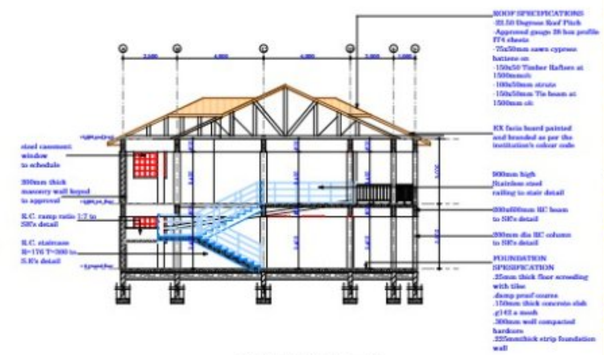

SECTION (A-A)
scale 1:100

COUNTY GOVERNMENT OF BUSIA
DIRECTORATE OF PUBLIC WORKS
P.O. BOX 470 - 50400
BUSIA, KENYA

COPYRIGHT RESERVED
THIS DESIGN AND DETAIL ARE, AND AT ALL TIMES THE EXCLUSIVE PROPERTY OF THE **DIRECTORATE OF PUBLIC WORKS- BUSIA COUNTY** AND CANNOT BE USED OR REPRODUCED ANYWHWERE WITHOUT WRITTEN CONSENT.

GENERAL NOTES

1. All dimensions are in millimetres, unless otherwise stated.

2. All dimensions to be checked and confirmed on site before commencement of any work.

3. Written dimensions overrides scaled dimensions,thus all dimensions are to be read and not at any time scaled from the drawing.

4. Any discrepancy to be reported to the project Architect promptly before proceeding.

NO.	REVISION	DATE	APPR

CLIENT:
C.D.F BUSIA COUNTY

PROJECT:

PROPOSED TUTION BLOCK AT ST JAMES MADIBO SECONDARY SCHOOL

DRAWING TITTLE:
PLANS, ELEVATIONS & SECTIONS

PROJECT TEAM

DRAWN BY	SALONIK	
CHECKED BY	NYANGWESO	
APPROVED BY		

PROJECT NO.